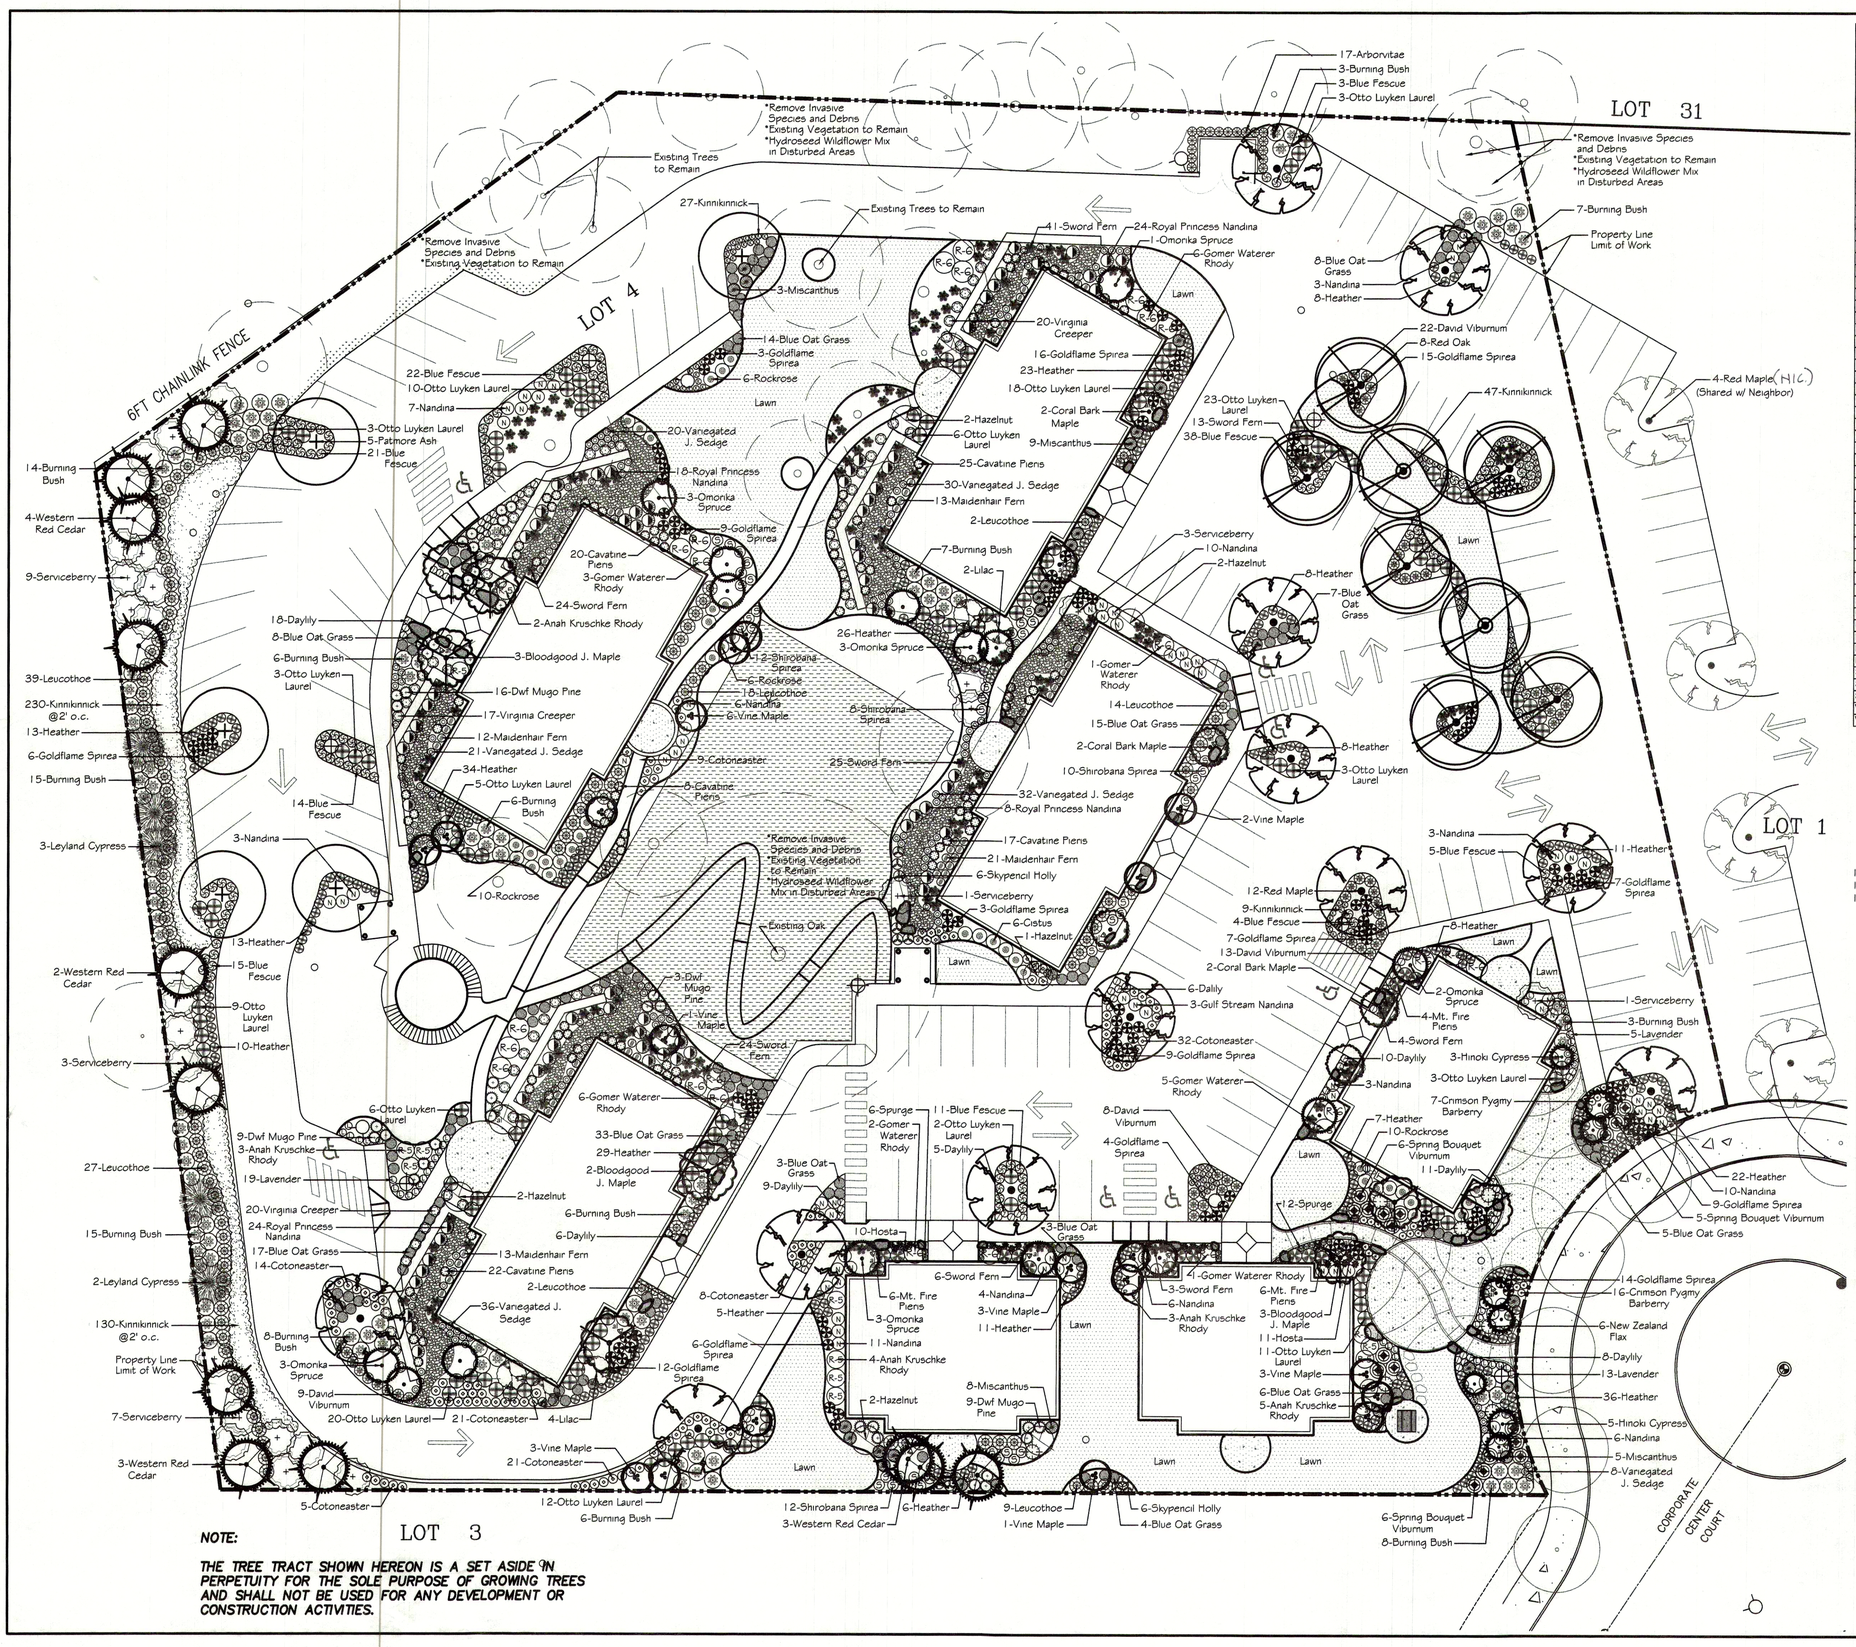


## PLANT LIST

| Botanical Name | Common Name | Size & Remarks | Quantity |
|---|---|---|---|
| Acer circinatum | Vine Maple | 6-7' ht. | 19 |
| Acer palmatum 'Bloodgood' | Bloodgood Japanese Maple | 6-7' ht. | 8 |
| Acer palmatum 'Sango-Kaku' | Coral Bark Maple | 1.25" C. | 6 |
| Acer rubrum 'Red Sunset' | Red Sunset Maple | 2" C. | 12 |
| Amelanchier alnifolia | Serviceberry | 6' ht. | 24 |
| Chamaecyparis obtusa | Hinoki Cypress | 6-8' ht. | 8 |
| Corylus cornuta | Hazelnut | 6' ht. | 9 |
| Cupressocyparis leylandii | Leyland Cypress | 8-10' ht. | 5 |
| Fraxinus 'Patmore' | Patmore Ash | 2" C. | 5 |
| Picea omorika | Omorika Spruce | 6-8' ht. | 15 |
| Quercus rubra | Red Oak | 2" C. | 8 |
| Thuja occidentalis 'Smaragd' | Emerald Green Arborvitae | 6-7' ht. | 17 |
| Thuja plicata | Western Red Cedar | 8-10' ht. | 12 |
| | | | |
| *matched form, meet minimum ANSI standards | | | |
| | | | |
| Adiantum aleuticum | Maidenhair Fern | 1 gal. | 59 |
| Arctostaphylos uva-ursi | Kinnikinnick | 4" pot. | 460 |
| Berberis thunbergii 'Crimson Pygmy' | Crimson Pygmy Barberry | 2 gal. | 23 |
| Carex m. 'Aurea-Variegata' | Variegated Japanese Sedge | 1 gal. | 156 |
| *Carex testacea* | *Orange Sedge* | | |
| Cistus purpureus | Rockrose | 3 gal. | 38 |
| Cotoneaster dammeri | Cotoneaster | 4" pot | 111 |
| Heather species | Heather | 1 gal. | 279 |
| *Erica x d. 'Furzey'* | *Heather* | | |
| *Erica x d. 'Mediteranean Pink'* | *Heather* | | |
| *Erica x d. 'Mediteranean White'* | *Heather* | | |
| Euonymus alata 'Compacta' | Burning Bush | 5 gal. | 103 |
| Festuca cincera 'Elijah's Blue' | Blue Fescue | 1 gal. | 133 |
| Helictrotrichon sempervirens | Blue Oat Grass | 1 gal. | 123 |
| Hemerocallis 'Stella d'Oro' | Daylily | 1 gal. | 82 |
| Hosta species | Hosta | 1 gal. | 21 |
| *Hosta 'Blue Cadet'* | *Hosta* | | |
| *Hosta 'Francee'* | *Hosta* | | |
| *Hosta 'Sum & Substance'* | *Hosta* | | |
| Ilex crenata 'Sky Pencil' | Sky Pencil Holly | 3 gal. | 12 |
| Lavendula angustifolia 'Munstead' | English Lavender | 1 gal. | 37 |
| Leucothoe axillaris | Leucothoe | 5 gal. | 111 |
| Miscanthus s. 'Gracillimus' | Gracillimus Miscanthus | 5 gal. | 25 |
| Nandina domestica 'Compacta' | Nandina | 5 gal. | 75 |
| Nandina domestica 'Royal Princess' | Royal Princess Nandina | 5 gal. | 74 |
| Pachysandra terminalis | Japanese Spurge | 4" pot | 18 |
| Parthenocissus henryana | Virginia Creeper | 1 gal. | 57 |
| Phormium tenax 'Rubrum' | New Zealand Flax | 5 gal. | 7 |
| Pieris japonica 'Cavatine' | Cavatine Pieris | 2 gal. | 92 |
| Pieris japonica 'Mt. Fire' | Mt. Fire Pieris | 5 gal. | 16 |
| Pinus mugo mugo 'Pumilo' | Dwarf Mugo Pine | 3 gal. | 38 |
| Polystichum munitum | Sword Fern | 1 gal. | 145 |
| Prunus l. 'Otto Luyken' | Otto Luyken Laurel | 5 gal. | 134 |
| Rhododendron 'Anah Kruschke' | Anah Kruschke Rhododendron | 5 gal. | 17 |
| Rhododendron 'Gomer Waterer' | Gomer Waterer Rhododendron | 5 gal. | 24 |
| Spiraea burnalda 'Goldflame' | Goldflame Spirea | 3 gal. | 120 |
| Spiraea japonica 'Shirobana' | Shirobana Spirea | 3 gal. | 41 |
| Syringa vulgaris 'Sensation' | Sensation Lilac | 5 gal. | 6 |
| Viburnum davidii | David Viburnum | 1 gal. | 52 |
| Viburnum tinus 'Spring Bouquet' | Spring Bouquet Viburnum | 3 gal. | 20 |

## Landscape & Planting notes:

1. Contractor to meet all local codes & ordinances.
2. General contractor to set subgrade within .1' finished grade.
3. Provide 4" of topsoil placed on scarified sub-grade.
4. Provide 3" of fine grind bark mulch in all planting beds.
5. Provide 4"-8" river rock to a 12" depth where shown on the plans.
6. Boulders to be 2-4 man granite as available from Columbia Granite.
7. See planting details for additional information.
8. See irrigation plan for additional information.
9. See architectural and civil drawings for additional information.
10. Field adjust planting plan to reflect actual field conditions.
11. Verify existing trees shown to remain within the tree tracts.
12. See schematic layout/lighting plan for interior lot lines.

## Tree Tracts

1. Existing vegetation to remain. Remove invasive species and debris. Do not damage significant roots over 1" diameter.
2. Hydroseed Wildflower mix in disturbed areas.

## SITE KEY PLAN

| | |
|---|---|
| | 4" DEPTH TOPSOIL |
| | tilled in planting beds |
| | HYDROSEED WILDFLOWER MIX |
| | in disturbed areas |
| | EXPOSED AGGREGATE |
| | see plan for banding locations |
| | TREE TRACT |
| | see plan for location |
| | HYDROSEED LAWN |
| | over 4" topsoil |
| | 2-4 MAN BOULDERS |
| | set seat boulders @ 18" above f.g. |
| | ACCENT LIGHT |
| | Focus DL-21 Weathered Brown |
| | LIGHTING TRANSFORMER |
| | Kichler 15PL600 AZT w/ timer & photocell |
| | CONVENIENCE OUTLET |
| | by general contractor |
| | SLEEVE LOCATION |
| | 3" Typical unless otherwise specified |

THIS PLAN IS A CONCEPTUAL DRAWING AND DUE TO EXISTING SITE CONDITIONS, FIELD ADJUSTMENTS MAY BE NECESSARY. ALL NATURAL PRODUCTS AND/OR PLANT MATERIAL MAY VARY IN SIZE AND SHAPE.

For Permit

NORTH

0 10' 20' 40' 60'

SCALE: 1" = 20'-0"

**NOTE:**

***THE TREE TRACT SHOWN HEREON IS A SET ASIDE IN PERPETUITY FOR THE SOLE PURPOSE OF GROWING TREES AND SHALL NOT BE USED FOR ANY DEVELOPMENT OR CONSTRUCTION ACTIVITIES.***

SHEET 2 OF 4

STATE OF WASHINGTON REGISTERED LANDSCAPE ARCHITECT Martin G. Roberts Certificate No. 947

PUGET SOUND LANDSCAPING, INC.
1146 - 88th Avenue SE • Olympia, WA 98501-5759
PHONE (360) 943-9201 • FAX (360) 943-0748

# Planting Plan

# Oak Park
## Lacey Corporate Center
5115 Corporate Center CT SE
Lacey, WA 98503

| | BY | DATE |
|---|---|---|
| DESIGNED BY: | kgr, rjv | 6/25/07 |
| DRAWN BY: | kgr, rjv | 11/15/07 |
| APPROVED BY: | | |
| REVISIONS: 1 | | |
| 2 | | |
| 3 | | |
| 4 | | |
| 5 | | |